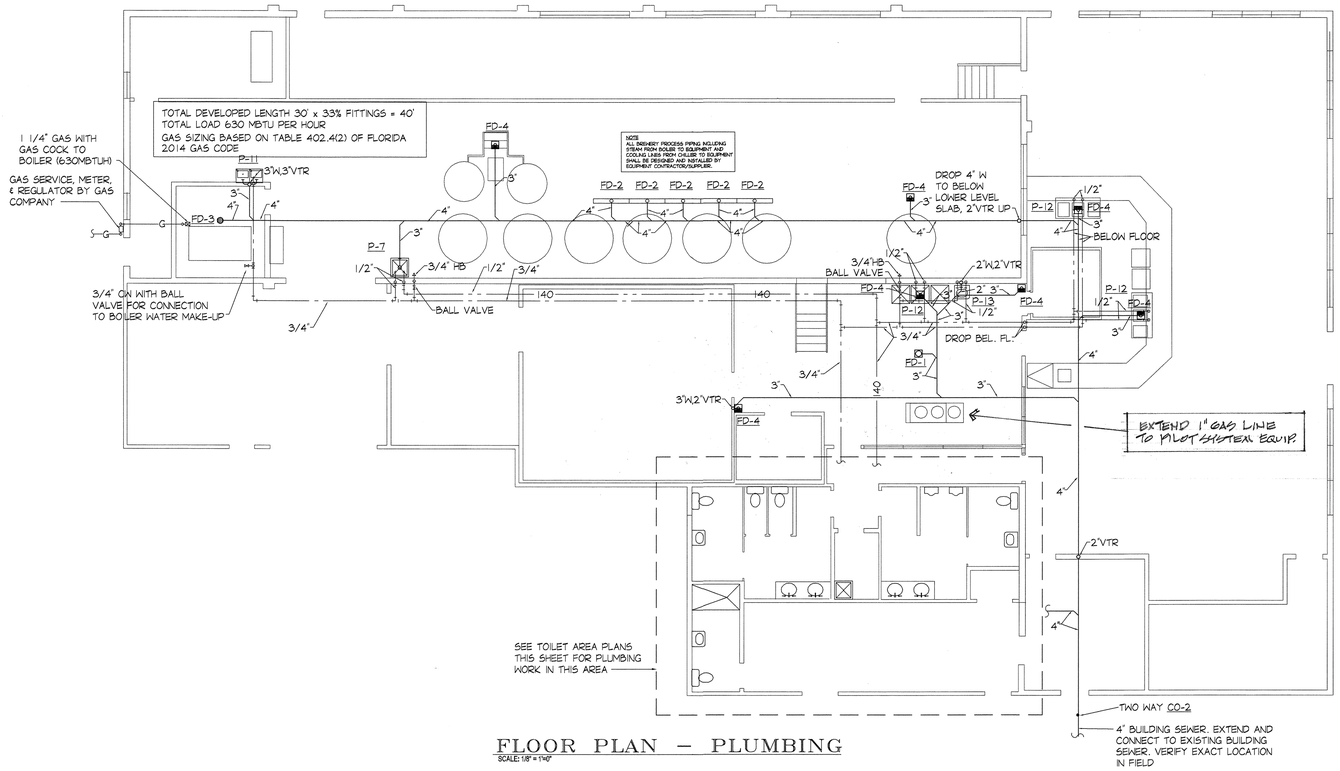

FLOOR PLAN – PLUMBING
SCALE: 1/8" = 1'-0"

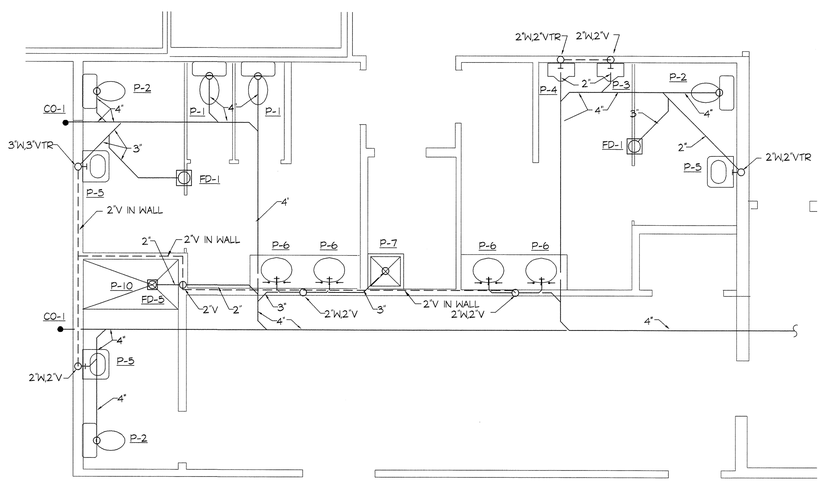

WASTE

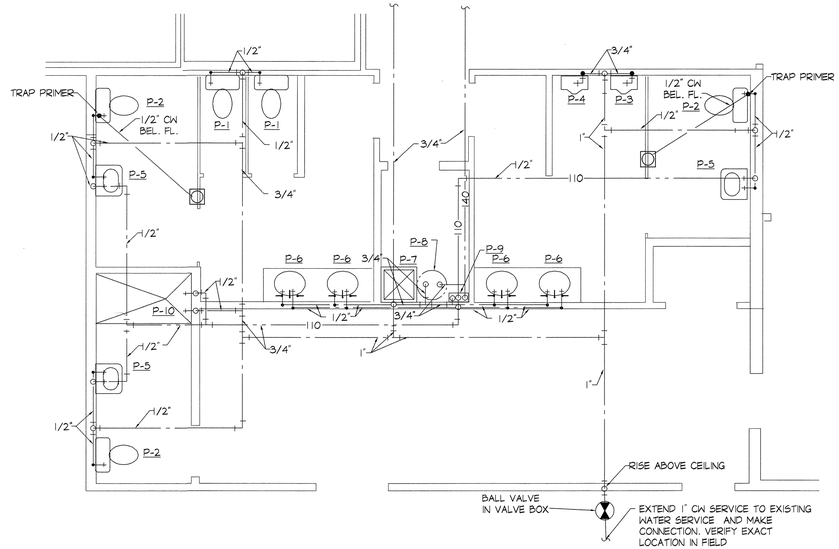

SUPPLY

TOILET AREA PLANS – PLUMBING
SCALE: 1/4" = 1'-0"

REVISIONS | DATE

BARRY P. ULLMANN
ARCHITECT, LLC
615 S. MISSOURI AVE., SUITE B 727-441-4405
CLEARWATER, FLORIDA 33756

COMMERCIAL RENOVATIONS
for DEBINE BREWERY
993 Florida Av.
PALM HARBOR, FL.

JOB NO. 201501
DRAWN BY RAW
CHECKED BY BPU
DATE 6/1/15
SHEET NO. P-2
OF 2